



Luxury Living in the Heart of Pasak, Phuket Developed by Glam Estate Co., Ltd.

An exclusive condominium blending Indochine elegance,
resort-style comfort, and smart investment value



ABOUT US

8 Atelier Residence redefines low-density luxury in one of Phuket's most sought-after areas. With just 48 exclusive units, this project combines timeless Indochine-inspired design with practical resort-style amenities. Whether you're buying for lifestyle or investment, 8 Atelier offers premium quality, privacy, and long-term value in the heart of Pasak.





Why Choose 8 Atelier

- Only 48 units – ultra-exclusive low-density living
- Located in Pasak's high-end villa zone with unobstructed mountain
- Pet-friendly floors and thoughtfully designed common areas
- Resort-style facilities: 45-meter swimming pool, gym, sauna, steam, spa room, rooftop garden, co-working space & co-dining space
- Competitively priced from ~110K THB/sqm below Choeng Thale average



MASTER PLAN



Units Total:
48 units




The land area
1,872 sqm



Sellable floor area
8,545.96 sqm



Unit type
1 bedroom (51.80 sqm)
2 bedrooms (85.35 sqm - 95.00 sqm)
3 bedrooms (122.70 sqm)
Penthouse (276.31 sqm)

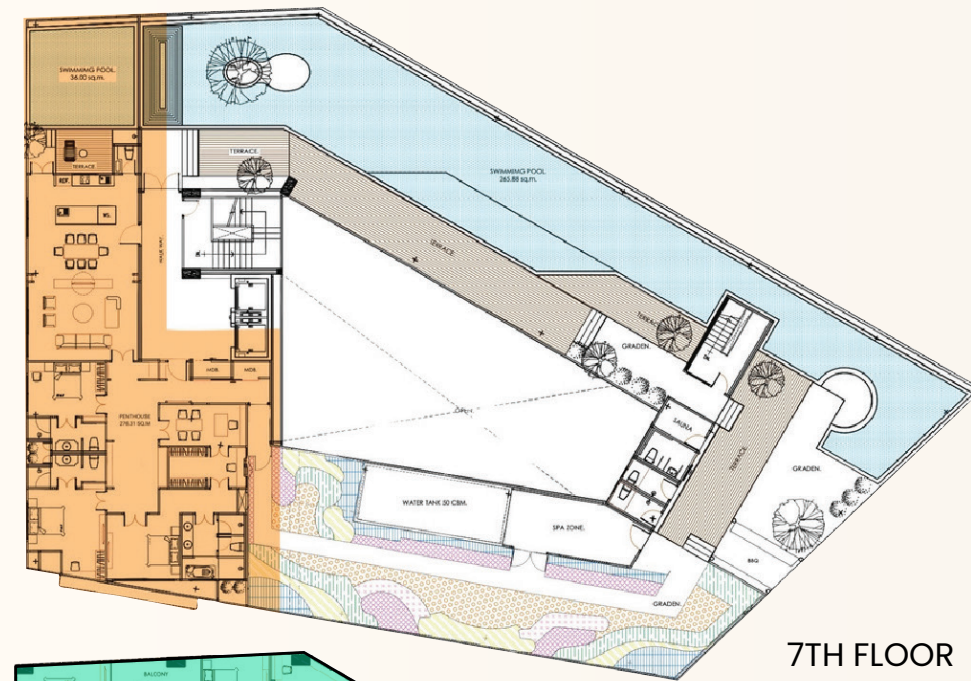


7TH FLOOR



2ND - 6TH FLOOR



1ST FLOOR

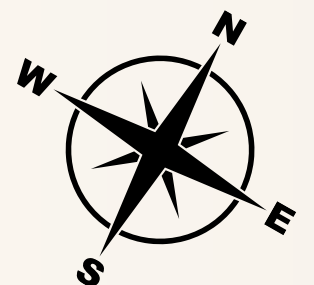

All dimensions are approximate and subject to construction changes and omissions. Plans and dimensions may also contain minor variations from floor to floor. Drawings are not to scale. The shown layouts are for function illustration purpose only. Selling price includes Kitchen, Bathroom Appliances and Master Bedroom Wardrobe. All other drawn furniture are not included or included depending on the unit price. The developer reserves the right to change details without prior notice.



1 BEDROOM

(12 units)

SOUTH EAST

1SEA
1SEB
1SEC

1 BEDROOM FULLY FURNISHED
1 RESERVED PARKING LOT




1 Bedroom



1 Bathroom



51.80 SQ.M

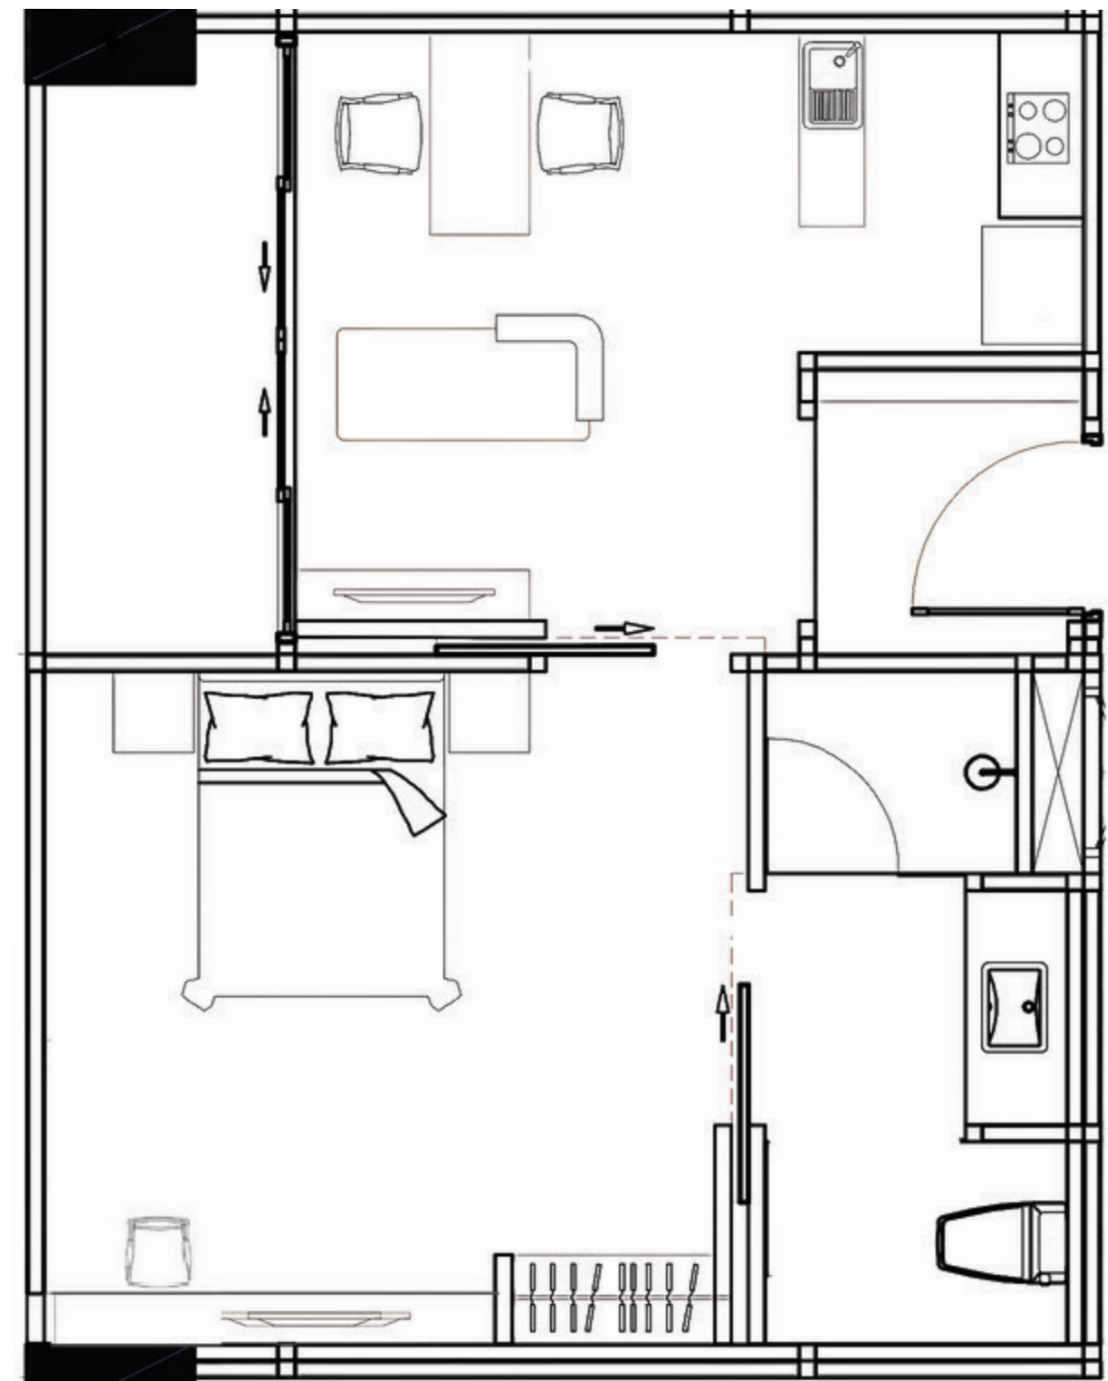

All dimensions are approximate and subject to construction changes and omissions. Plans and dimensions may also contain minor variations from floor to floor. Drawings are not to scale. The shown layouts are for function illustration purpose only. Selling price includes Kitchen, Bathroom Appliances and Master Bedroom Wardrobe. All other drawn furniture are not included or included depending on the unit price. The developer reserves the right to change details without prior notice.





1 Bedroom



2 BEDROOM

(30 units)

NORTH

2NA
2NB

2 BEDROOM FULLY FURNISHED
1 RESERVED PARKING LOT




2 Bedrooms




2 Bathrooms



85.35 SQ.M

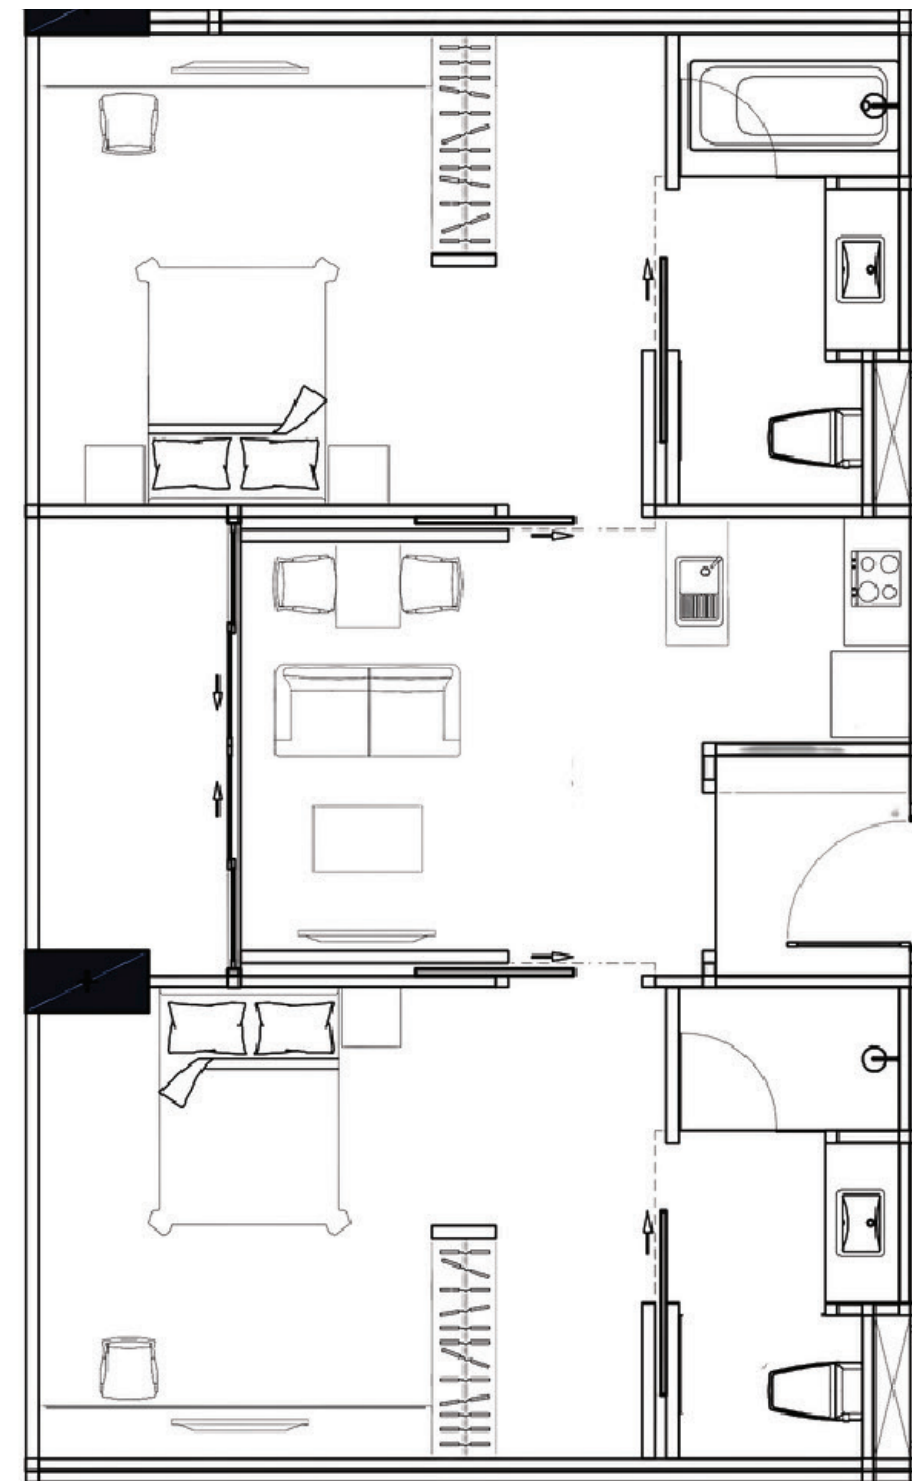

All dimensions are approximate and subject to construction changes and omissions. Plans and dimensions may also contain minor variations from floor to floor. Drawings are not to scale. The shown layouts are for function illustration purpose only. Selling price includes Kitchen, Bathroom Appliances and Master Bedroom Wardrobe. All other drawn furniture are not included or included depending on the unit price. The developer reserves the right to change details without prior notice.

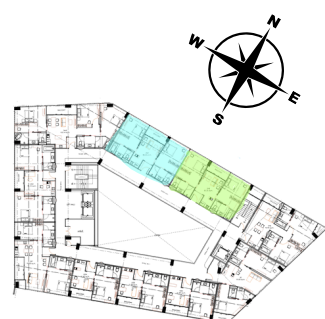

2 BEDROOM

SOUTH WEST 2SW

2 BEDROOM FULLY FURNISHED
1 RESERVED PARKING LOT




2 Bedrooms



2 Bathrooms



90.10 SQ.M

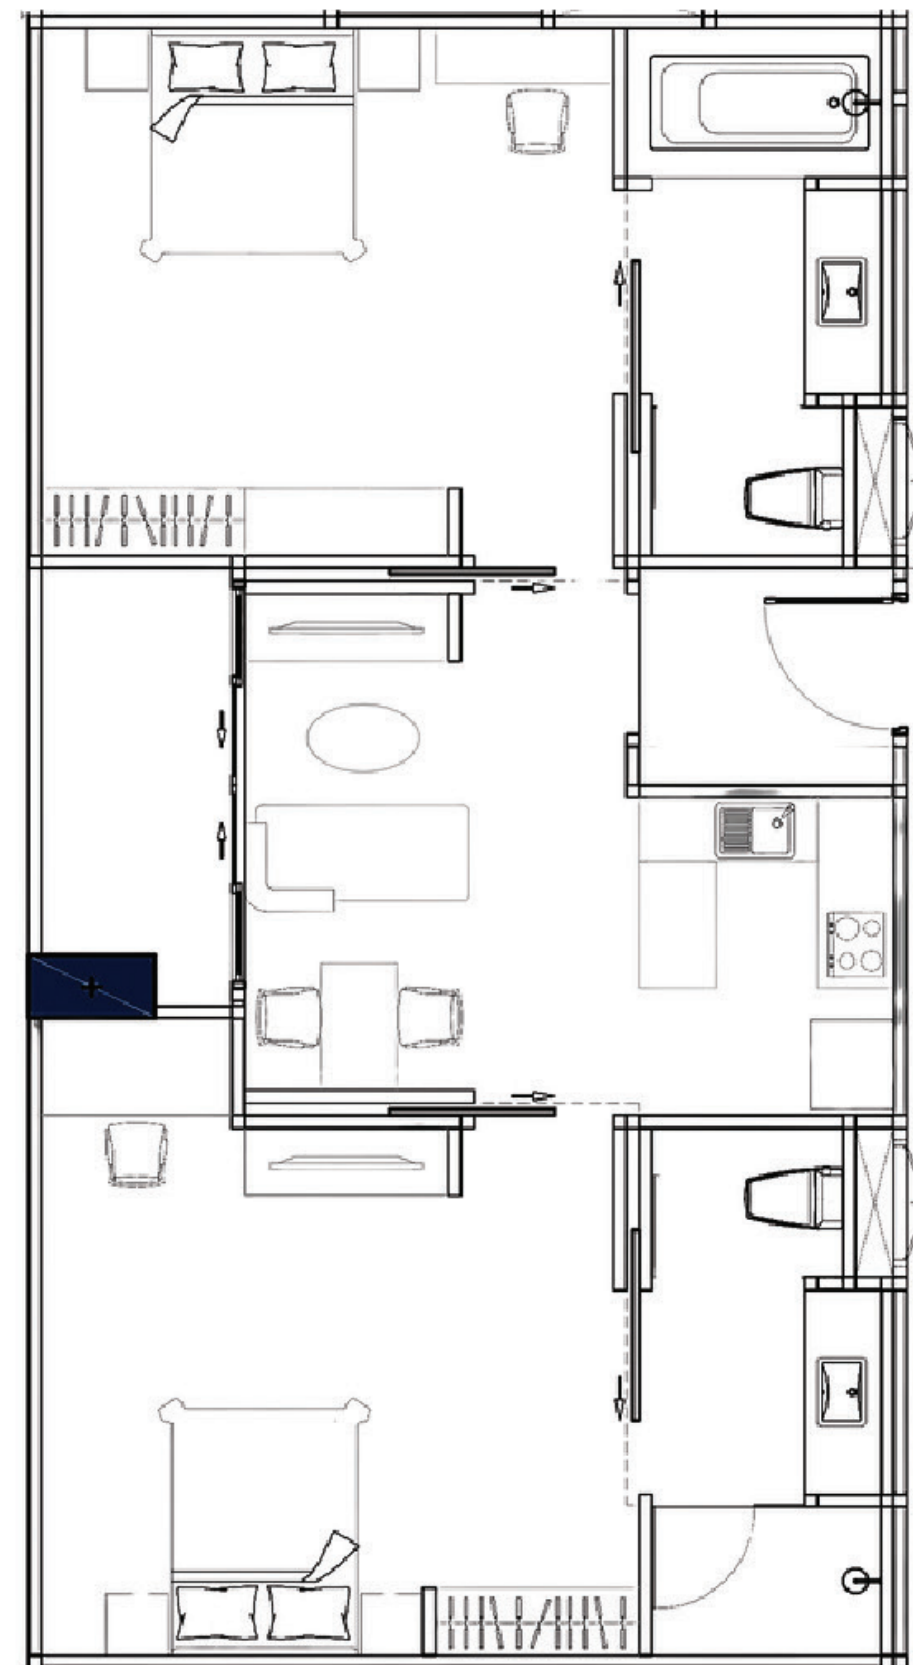

All dimensions are approximate and subject to construction changes and omissions. Plans and dimensions may also contain minor variations from floor to floor. Drawings are not to scale. The shown layouts are for function illustration purpose only. Selling price includes Kitchen, Bathroom Appliances and Master Bedroom Wardrobe. All other drawn furniture are not included or included depending on the unit price. The developer reserves the right to change details without prior notice.



2 BEDROOM

CORNER UNIT

SOUTH

2S

2 BEDROOM FULLY FURNISHED
1 RESERVED PARKING LOT




2 Bedrooms



2 Bathrooms



95.00 SQ.M

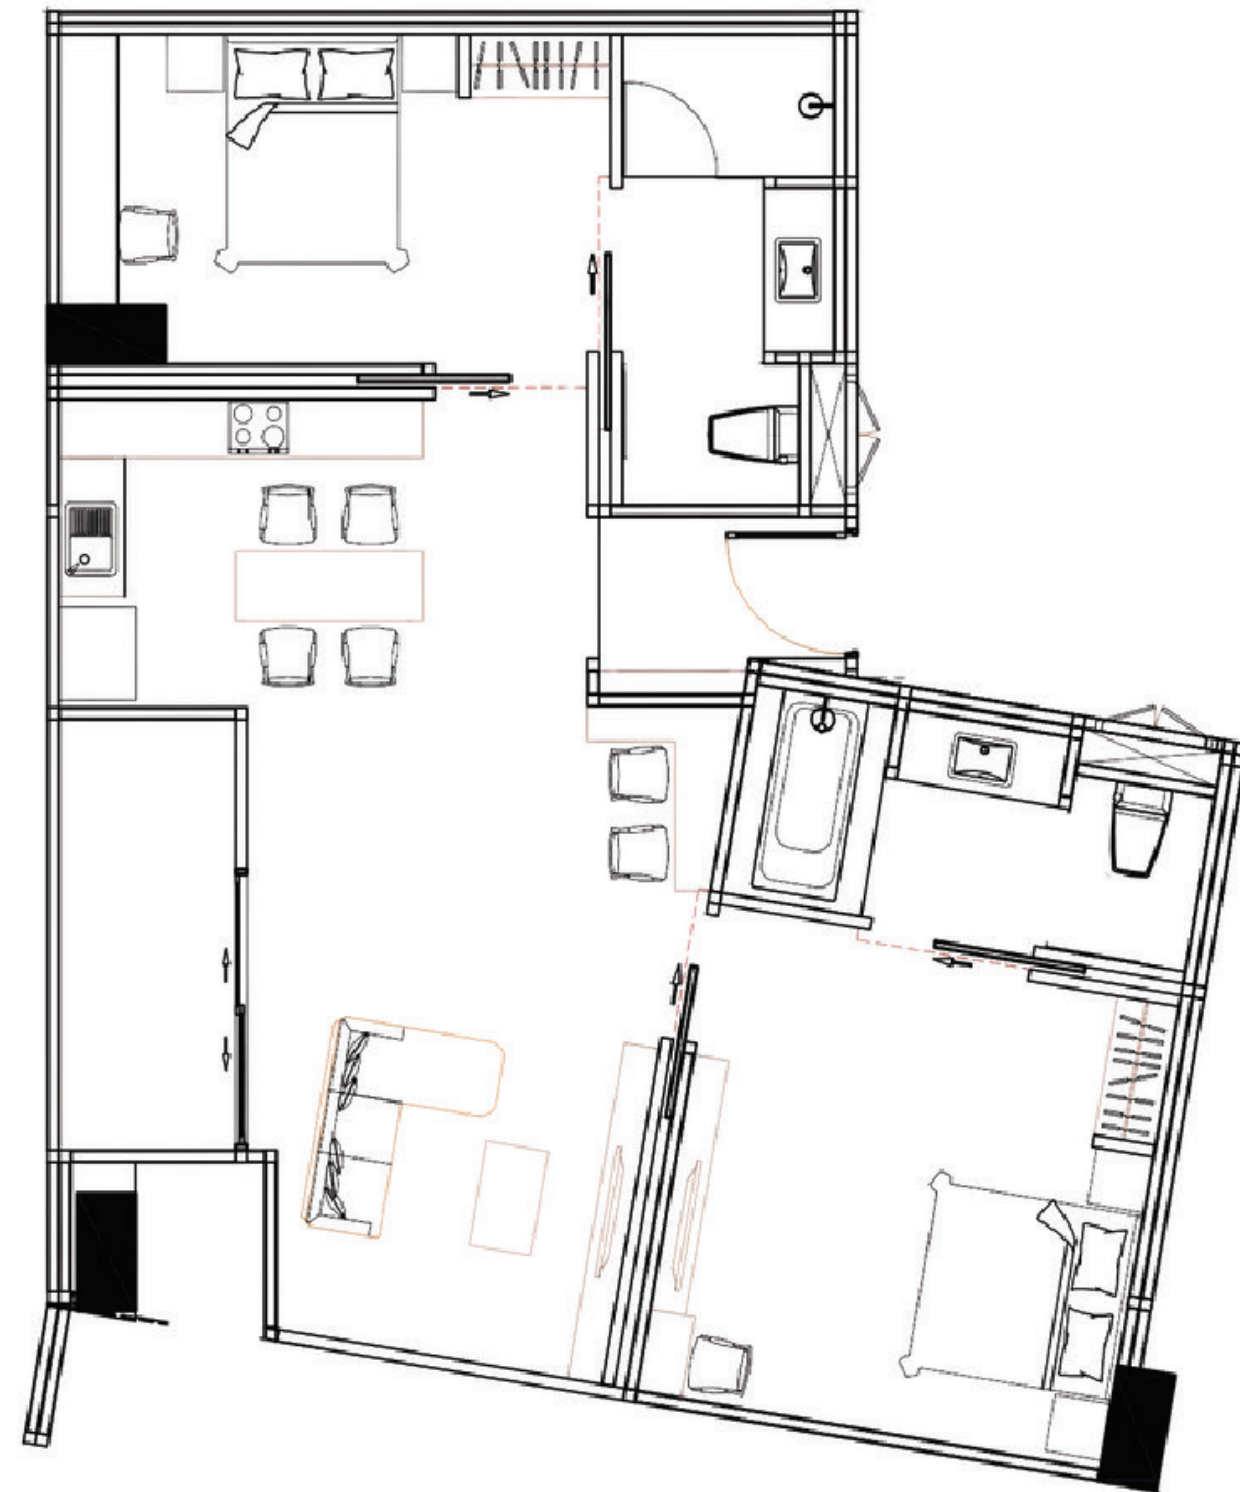

All dimensions are approximate and subject to construction changes and omissions. Plans and dimensions may also contain minor variations from floor to floor. Drawings are not to scale. The shown layouts are for function illustration purpose only. Selling price includes Kitchen, Bathroom Appliances and Master Bedroom Wardrobe. All other drawn furniture are not included or included depending on the unit price. The developer reserves the right to change details without prior notice.



2 BEDROOM

CORNER UNIT

NORTH EAST 2NE

2 BEDROOM FULLY FURNISHED
1 RESERVED PARKING LOT




2 Bedrooms




2 Bathrooms



95.00 SQ.M

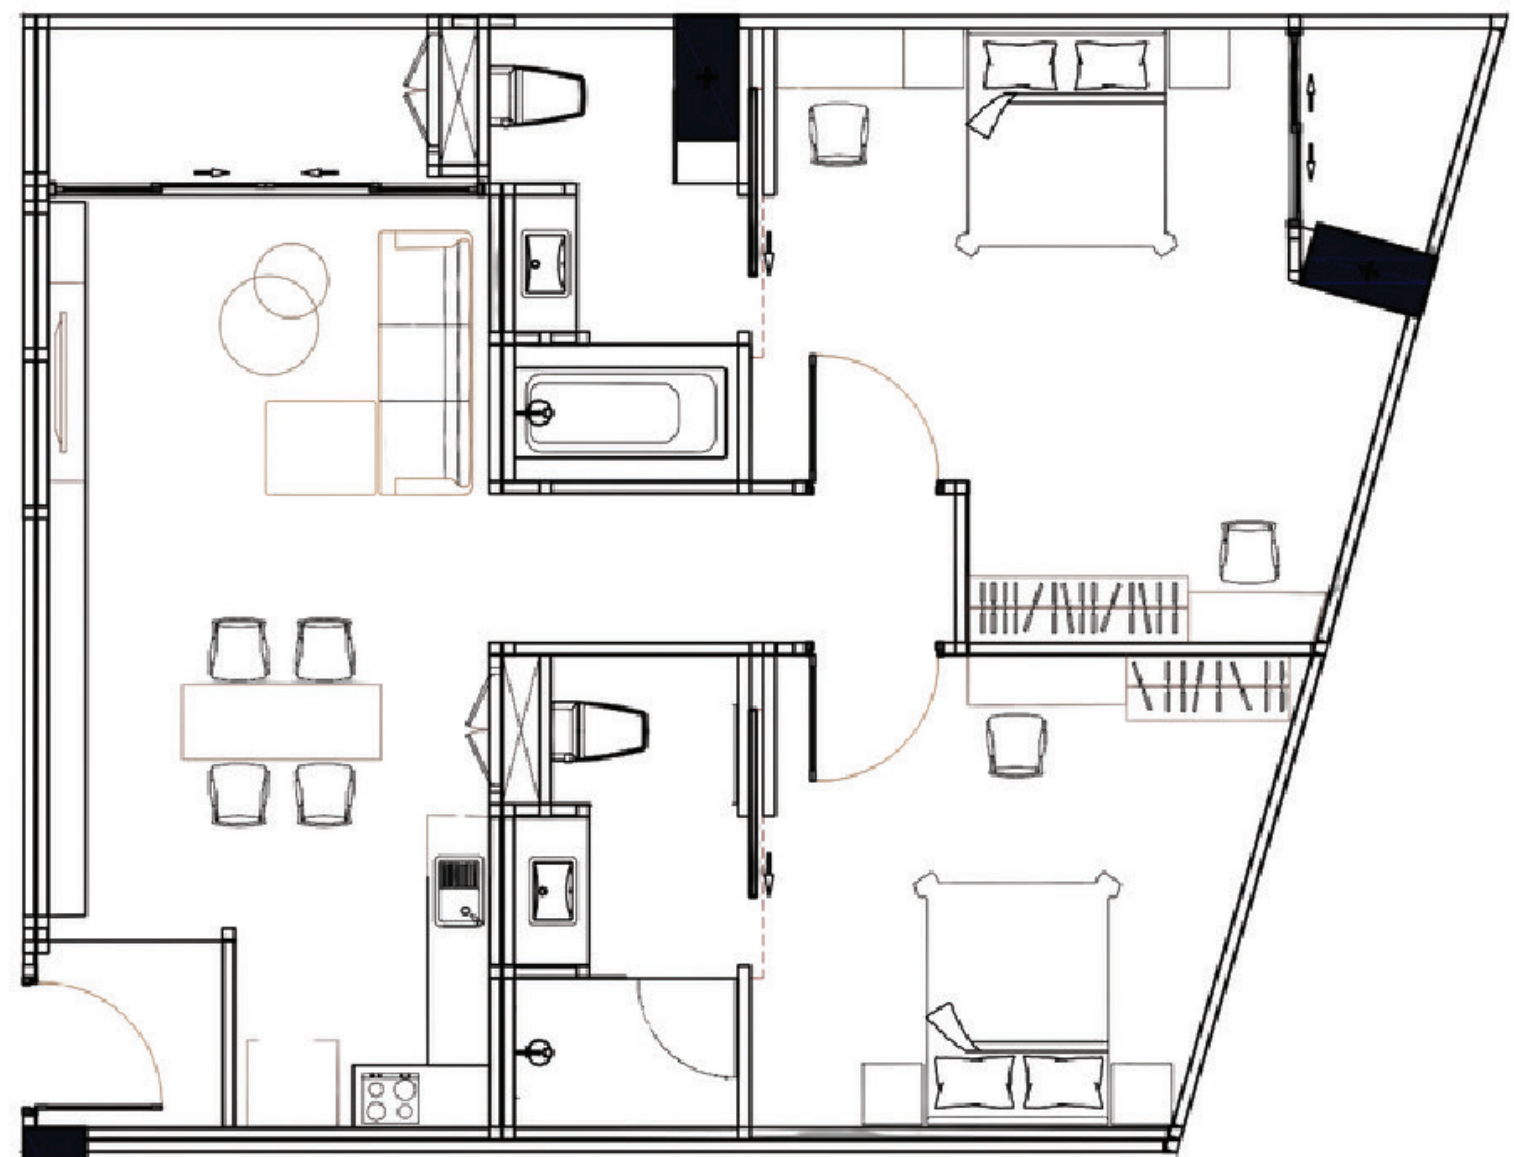

All dimensions are approximate and subject to construction changes and omissions. Plans and dimensions may also contain minor variations from floor to floor. Drawings are not to scale. The shown layouts are for function illustration purpose only. Selling price includes Kitchen, Bathroom Appliances and Master Bedroom Wardrobe. All other drawn furniture are not included or included depending on the unit price. The developer reserves the right to change details without prior notice.

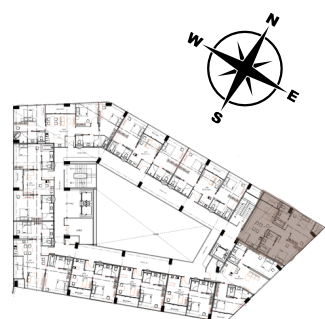

2 BEDROOM

CORNER UNIT

EAST

2EE

2 BEDROOM FULLY FURNISHED
1 RESERVED PARKING LOT




2 Bedrooms



2 Bathrooms



95.00 SQ.M

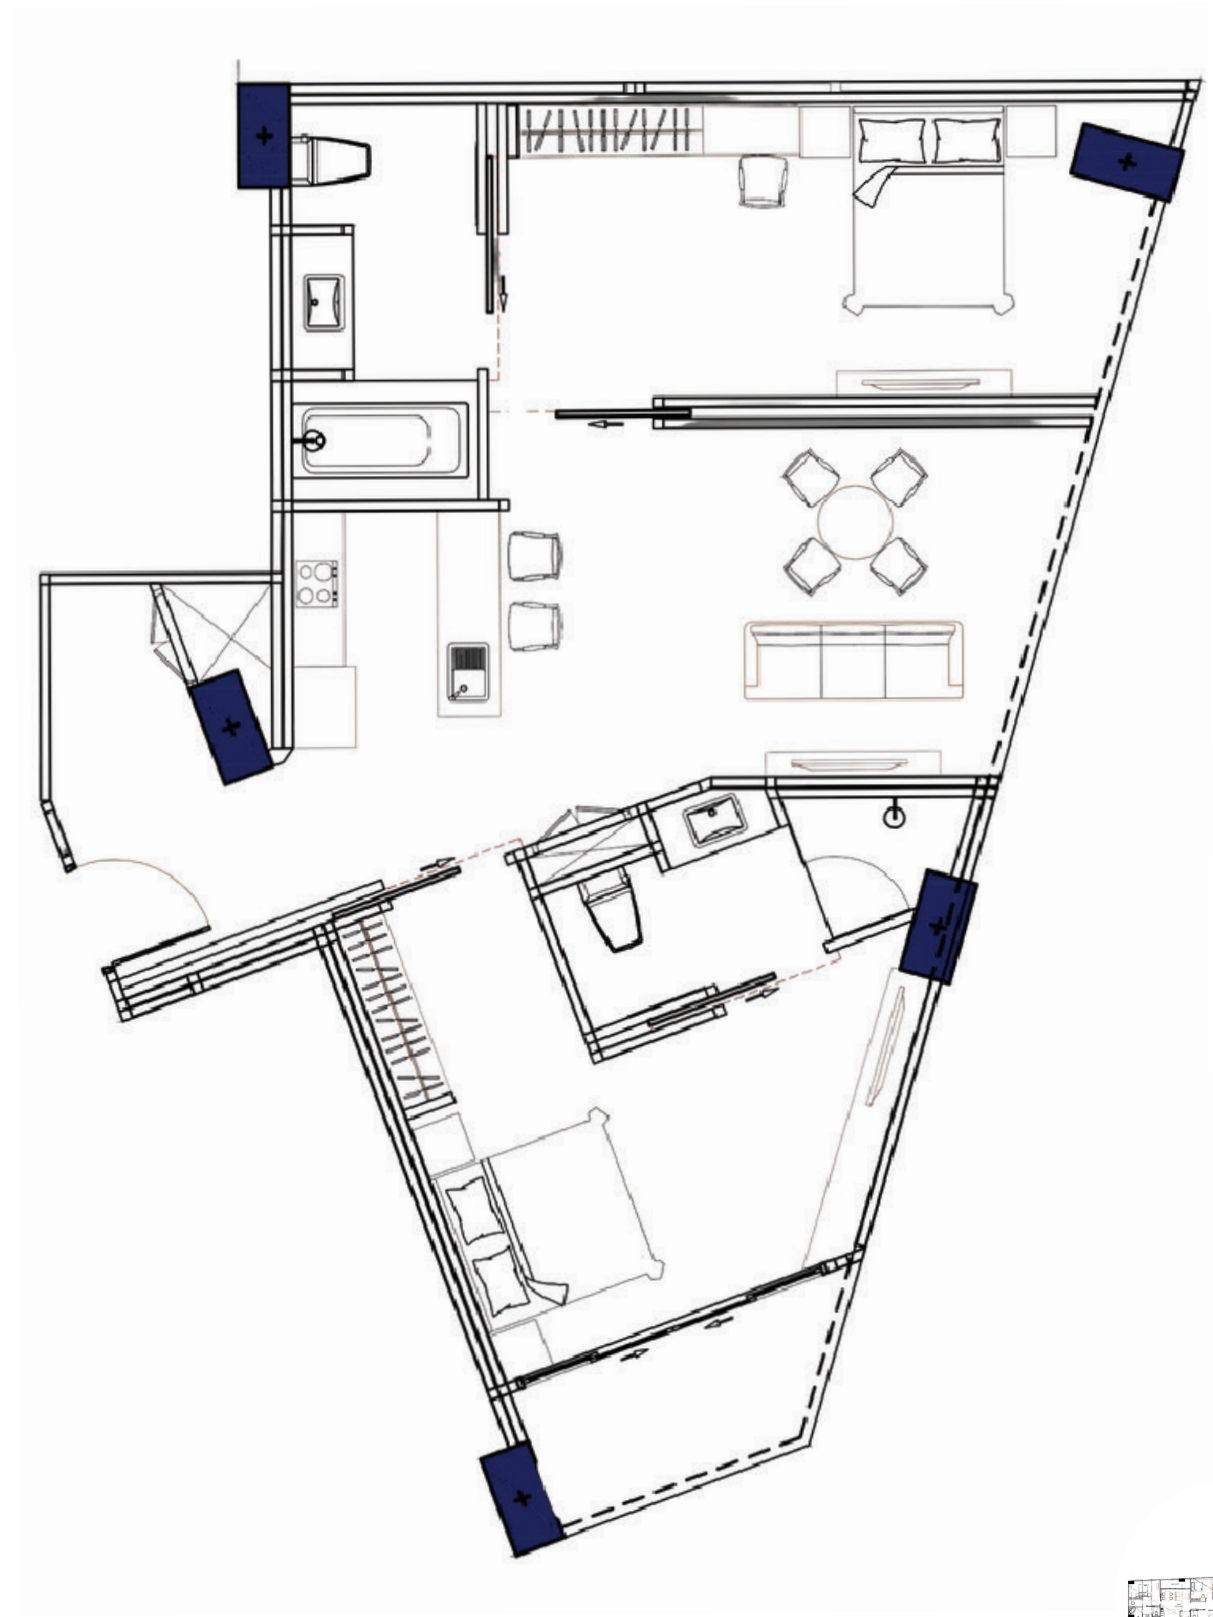

All dimensions are approximate and subject to construction changes and omissions. Plans and dimensions may also contain minor variations from floor to floor. Drawings are not to scale. The shown layouts are for function illustration purpose only. Selling price includes Kitchen, Bathroom Appliances and Master Bedroom Wardrobe. All other drawn furniture are not included or included depending on the unit price. The developer reserves the right to change details without prior notice.





3 BEDROOM

(5 units)

NORTH WEST 3NW

3 BEDROOM FULLY FURNISHED
1 RESERVED PARKING LOT




3 Bedrooms



2 Bathrooms



122.70 SQ.M

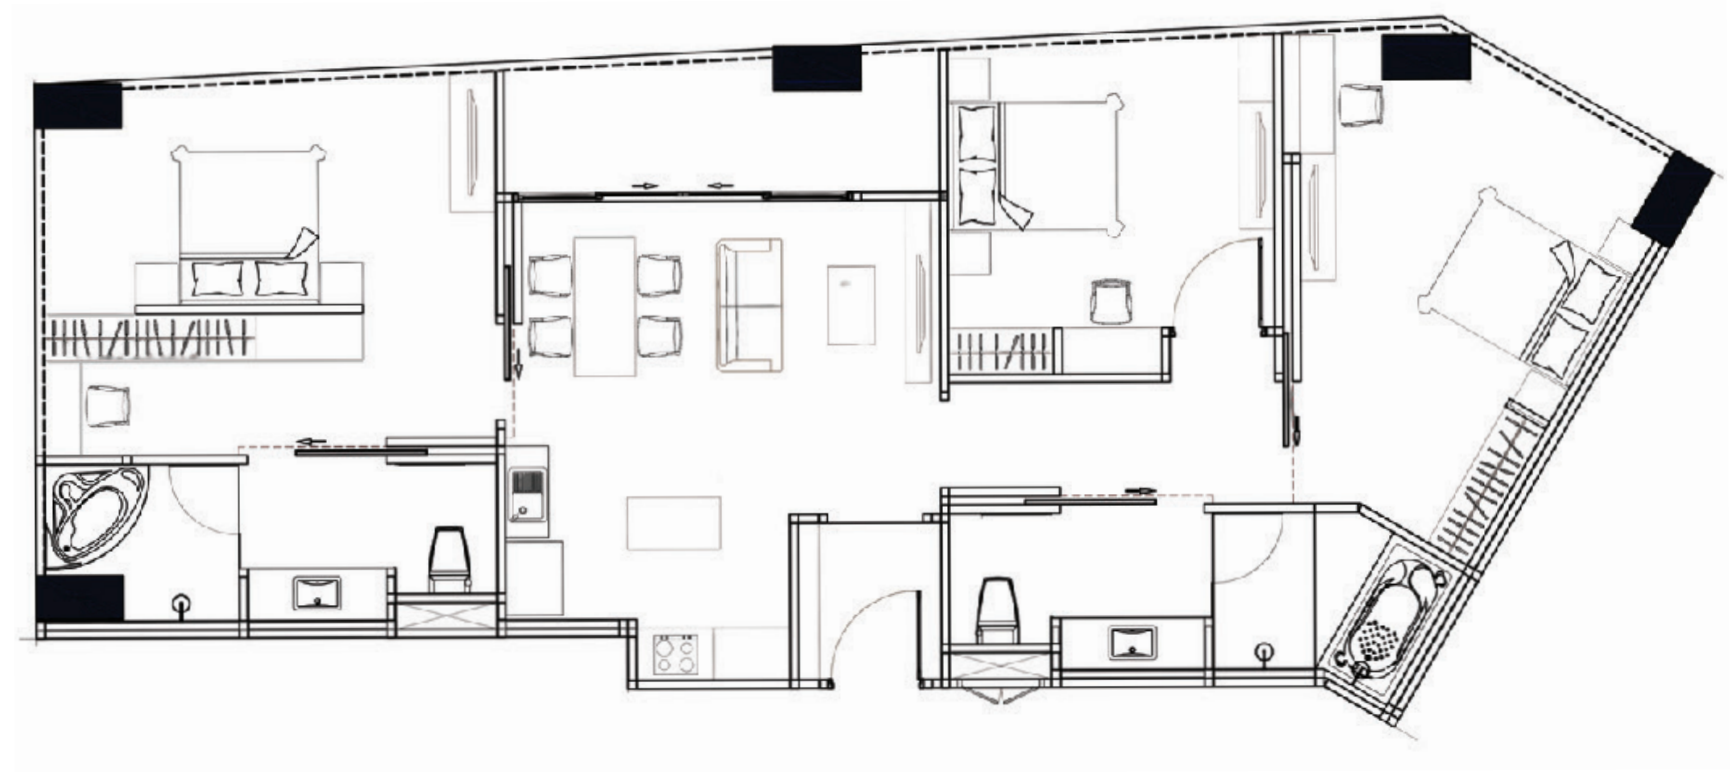

All dimensions are approximate and subject to construction changes and omissions. Plans and dimensions may also contain minor variations from floor to floor. Drawings are not to scale. The shown layouts are for function illustration purpose only. Selling price includes Kitchen, Bathroom Appliances and Master Bedroom Wardrobe. All other drawn furniture are not included or included depending on the unit price. The developer reserves the right to change details without prior notice.





3 Bedroom



THE PENTH

SOUTH WEST

PRIVATE POOL & PATIO IN UNIT
3 BEDROOM FULLY FURNISHED
2 RESERVED PARKING LOT




3 Bedrooms




3 Bathrooms



276.31 SQ.M

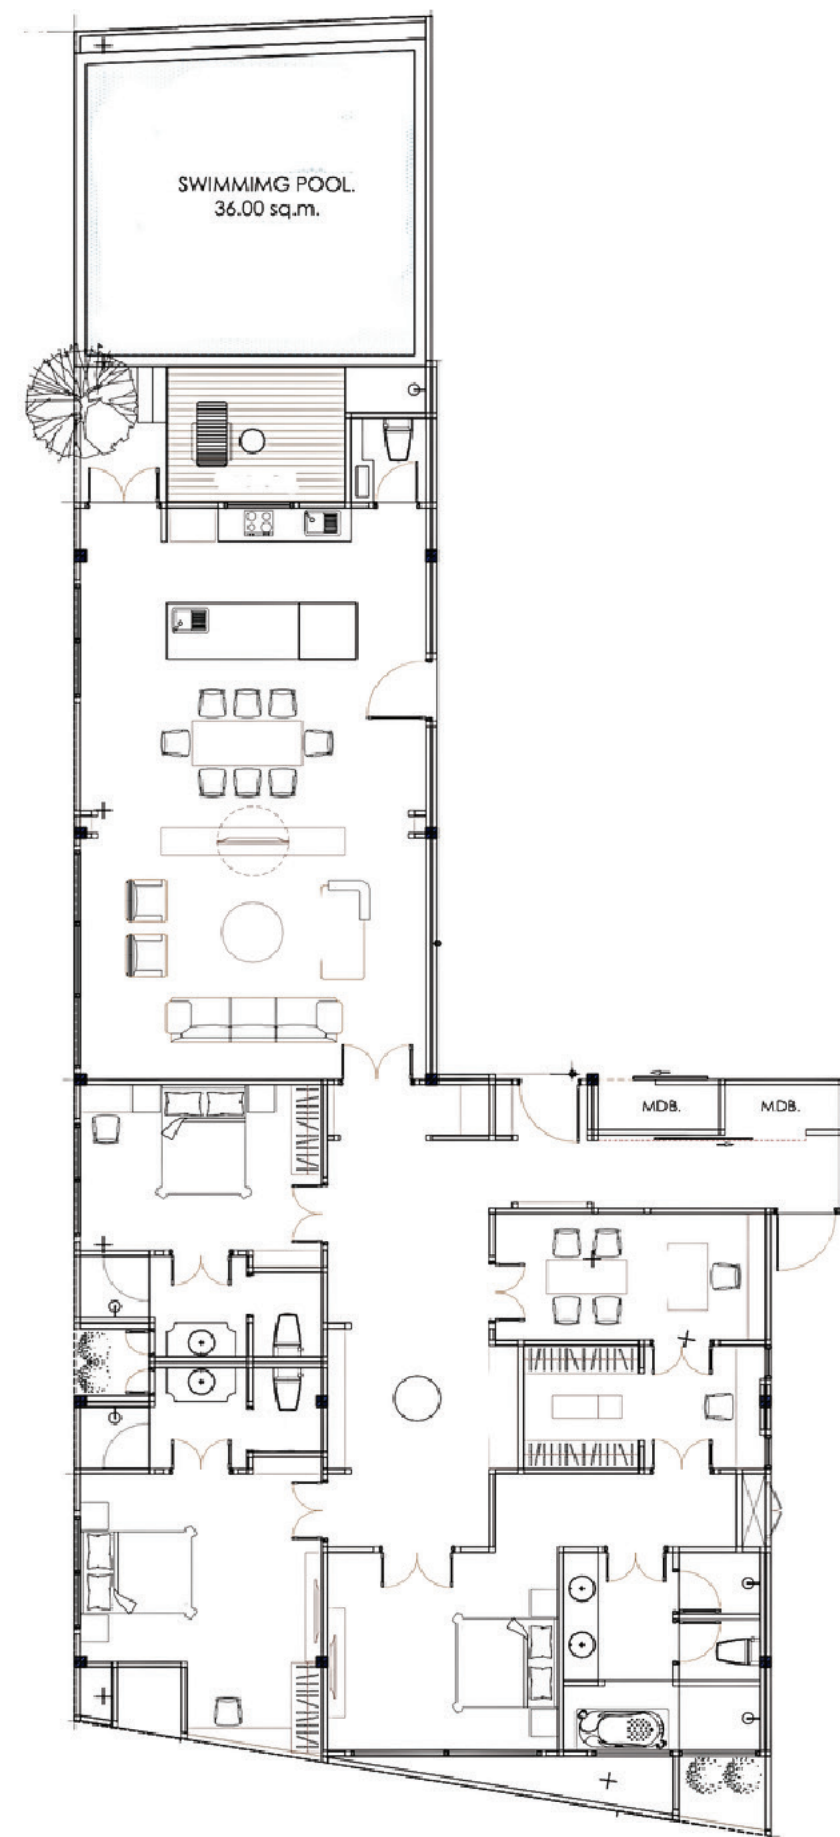

All dimensions are approximate and subject to construction changes and omissions. Plans and dimensions may also contain minor variations from floor to floor. Drawings are not to scale. The shown layouts are for function illustration purpose only. Selling price includes Kitchen, Bathroom Appliances and Master Bedroom Wardrobe. All other drawn furniture are not included or included depending on the unit price. The developer reserves the right to change details without prior notice.

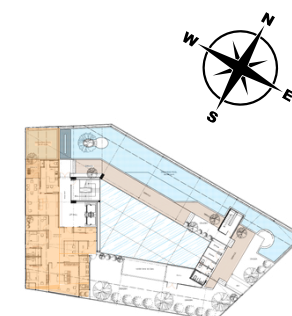



THE PENTH



Prime Location

In the Heart of Phuket's Most Desirable Neighborhood

Nestled in Pasak Soi 8, Choeng Thale, 8 Atelier is surrounded by natural beauty, luxury villas, and expanding infrastructure.

Beaches:

- | | |
|-------------|---------|
| 1. Bang Tao | 4.6 km |
| 2. Laguna | 5.9 km |
| 3. Surin | 7.0 km |
| 4. Naithon | 10.8 km |

Schools:

- | | |
|-----------------|--------|
| 5. Kajonkiet | 5.9 km |
| 6. HeadStart | 5.9 km |
| 7. UWC Thailand | 9.0 km |

Leisure:

- | | |
|---|--------|
| 8. SiamSportsPro
Tennis Academy Phuket | 1.2 km |
| 9. Blue Tree Water Park | 5.6 km |
| 10. Laguna Golf Club | 3.2 km |

Shopping:

- | | |
|------------------------|--------|
| 11. Tops Daily | 0.2 km |
| 12. Boat Avenue | 2.7 km |
| 13. Porto de Phuket | 2.7 km |
| 14. Robinson Lifestyle | 8.7 km |

Medical:

- | | |
|-----------------------------|--------|
| 15. Bangkok Hospital Clinic | 4.1 km |
| 16. VitalLife | 3.4 km |

Infrastructure

- | | |
|----------------------------------|---------|
| 17. Phuket International Airport | 16.5 km |
|----------------------------------|---------|



Multiple access roads and a peaceful setting ensure both convenience and tranquility.



Amenities & Lifestyle

Resort-Style Comfort with Everyday Functionality

8 Atelier is designed to elevate your lifestyle with well-curated amenities:

Rest & Leisure


- 45-meter swimming pool
- Full-size gymnasium
- Sauna & steam rooms
- Rooftop garden

Work & Business

- Co-working space
- Co-dining space
- Meeting room

Security & Services

- 24 CCTV system
- Main Lobby
- Professional property management

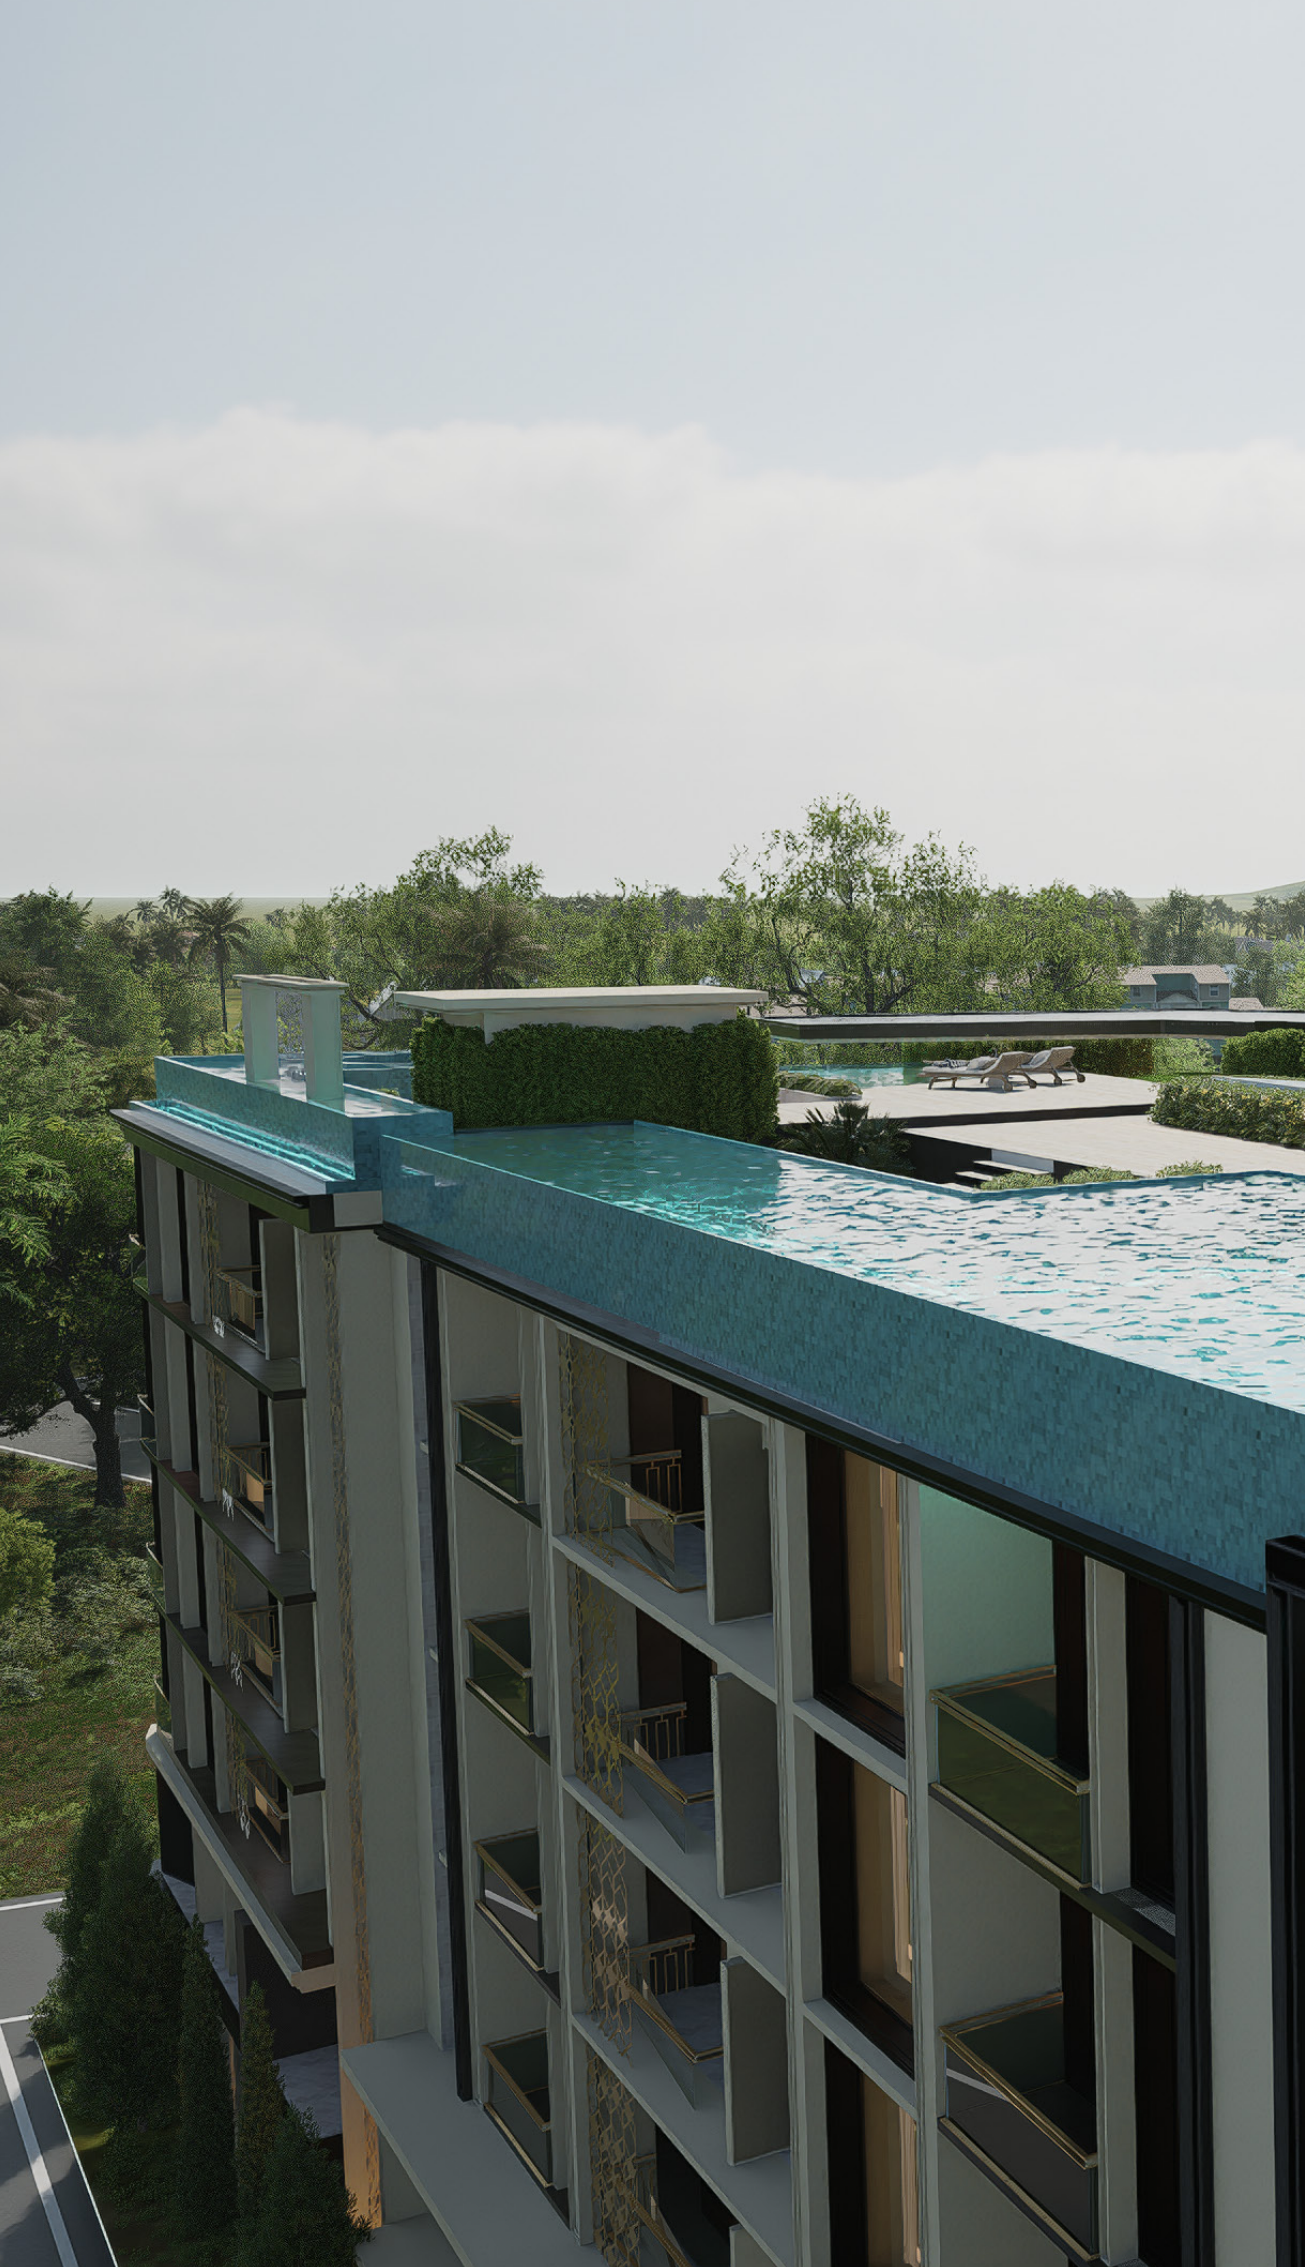

Developer & Design Team

Crafted by Experts in Luxury Living



Developer : Glam Estate Co., Ltd.

Phuket-based firm with a focus on boutique luxury projects.

Interior Design : 88 My Space Design Co., Ltd.

An award-winning firm behind iconic hospitality spaces such as:

- The Pavilions Phuket Resort & Spa
- Burasari Resort

Every detail of 8 Atelier reflects their signature blend of form, function, and timeless elegance.

About Glam Estate

GLAM ESTATE



A Boutique Real Estate Developer | Rooted in Design, Inspire by Culture

Founded in Phuket in 2024, Glam Estate is a boutique developer specializing in design led residential projects that merge lifestyle, investment, and cultural inspiration. Guided by a philosophy of timeless aesthetics and refined craftsmanship, we create residences that embody elegance, functionality, and enduring value. Each project is thoughtfully rooted in design and inspired by culture, harmonizing natural materials with modern living. More than real estate, Glam Estate offers a legacy of sophistication spaces built to enrich daily life while standing the test of time.

UNDERSTANDING OUR CREATION

With a vision to deliver homes of lasting value, Glam Estate focuses exclusively on residential developments that emphasize:

- Boutique Scale: under 50 units per project, ensuring privacy and exclusivity
- Signature Design Philosophies: timeless Indochine aesthetics blended with contemporary living
- Long-Term Asset Value: architecture and construction that preserve and enhance investment returns
- Personalized Customer Experiences: tailored service and support throughout every stage of ownership




DUSADEE NAWAWONGPARNNA
FOUNDER LEADERSHIP

At the heart of Glam Estate is Khun Dusadee Nawawongparinna, Founder & Managing Director, whose leadership and vision shape every aspect of our work.

Her background includes:

- Over a decade of experience in hospitality and residential development
- Professional roots with world-renowned brands such as W Hotels and The Ritz-Carlton
- Proven track record in delivering villa projects in Phuket under Glamster Group
- Full-time, hands-on involvement in every stage of development — from land acquisition to sales gallery design

Glam Estate was founded on the belief that thoughtful design and strategic vision can transform underperforming assets into timeless properties of enduring value. Our early projects across Phuket embody this philosophy, setting the foundation for our growth as a boutique developer

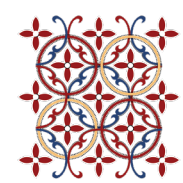

BUSSABA

Villa Bangjo - Cherng Talay



A property of 1,600sq.m in Bang Jo - Cherng Talay. The property reimaged into a traditional-contemporary style residence, defined by timeless design aesthetics, practical-oriented living, and comfort as well as refined detailing and sold as a long-term value asset through strategic design.




JANTRA VILLA, KATHU

Vacation Home where privacy meets comfort, and every stay feels like home.



Jantra Residence is a 14-bedroom private villa estate in Kathu, Phuket, transformed by Glam Estate from a dated residence into a contemporary short-stay vacation villa. With modern finishes, flexible communal spaces, and guest-centric design, it now operates as a high-performing rental, exemplifying our expertise in adaptive reuse and boutique hospitality within Phuket's evolving short-stay market.

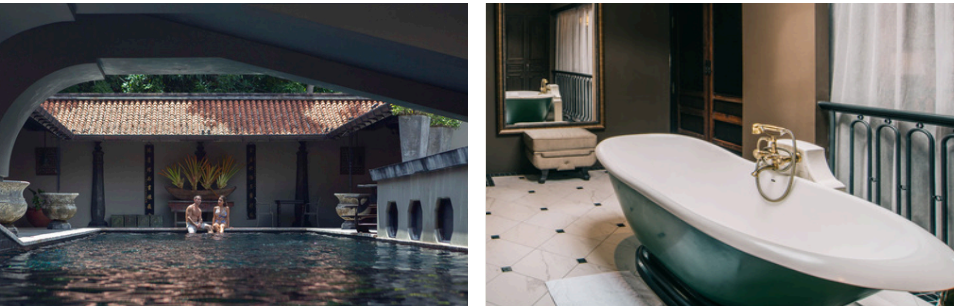

A boutique hotel near Nai Harn Beach was transformed into an elegant retreat, reflecting Glam Estate's expertise in turning distressed properties into valuable assets. Landmark projects like Bussaba Villa, Jantra Residence, and Chinoiserie Collection laid the foundation for our design-driven legacy.


88 MY SPACE DESIGN



88 My Space Design is renowned for its ability to seamlessly blend aesthetic impact with functional efficiency. From initial architectural concepts through to final material selection and project execution, the firm provides full-spectrum design services rooted in meticulous attention to detail, budget discipline, and client-centered outcomes. Their approach ensures that each project is not only visually compelling, but also thoughtfully aligned with its intended use and user experience.




Element by Anocha, Kamala

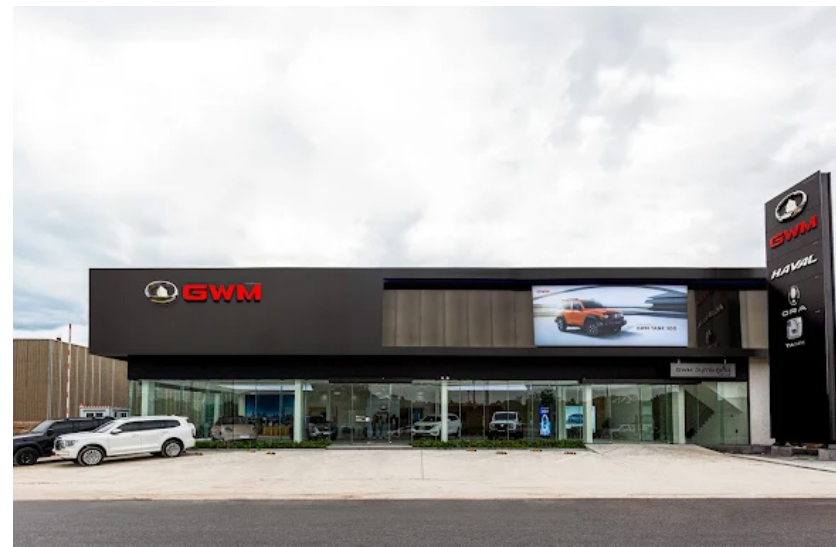


GWM Showroom, Kathu




Wanawalai Luxury Villa

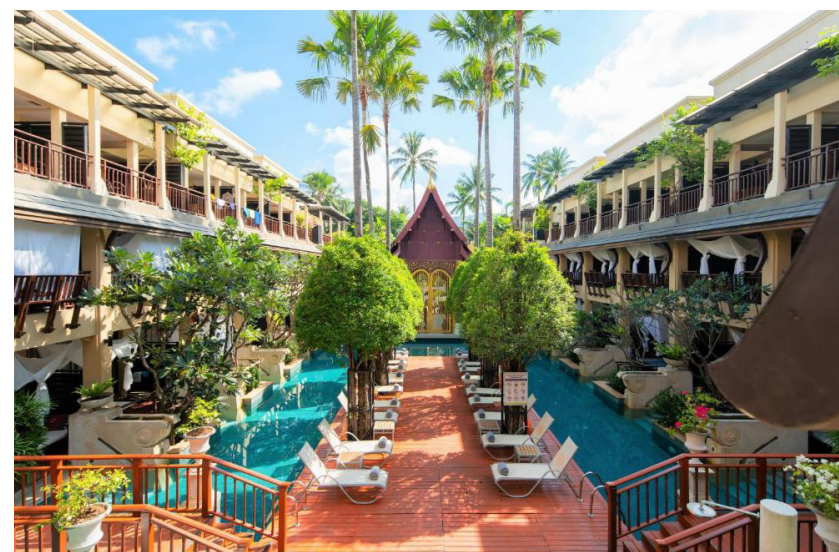

Burasari Resort & Spa, Patong

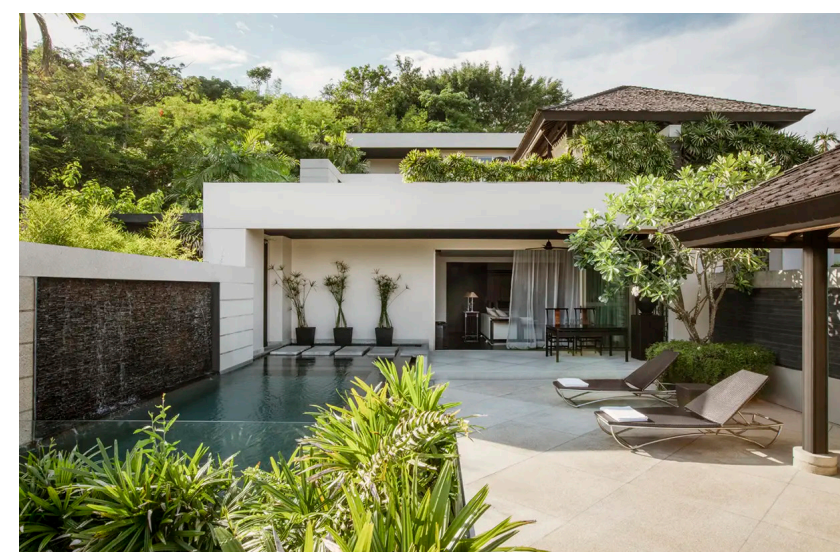

The Pavilions Resort & Spa

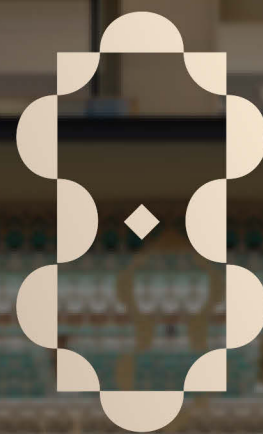

Atelier

RESIDENCE



Pandha Jamjuntra
sales manager

Mobile: +66 83-824-4944
contact.dtradingthailand@gmail.com